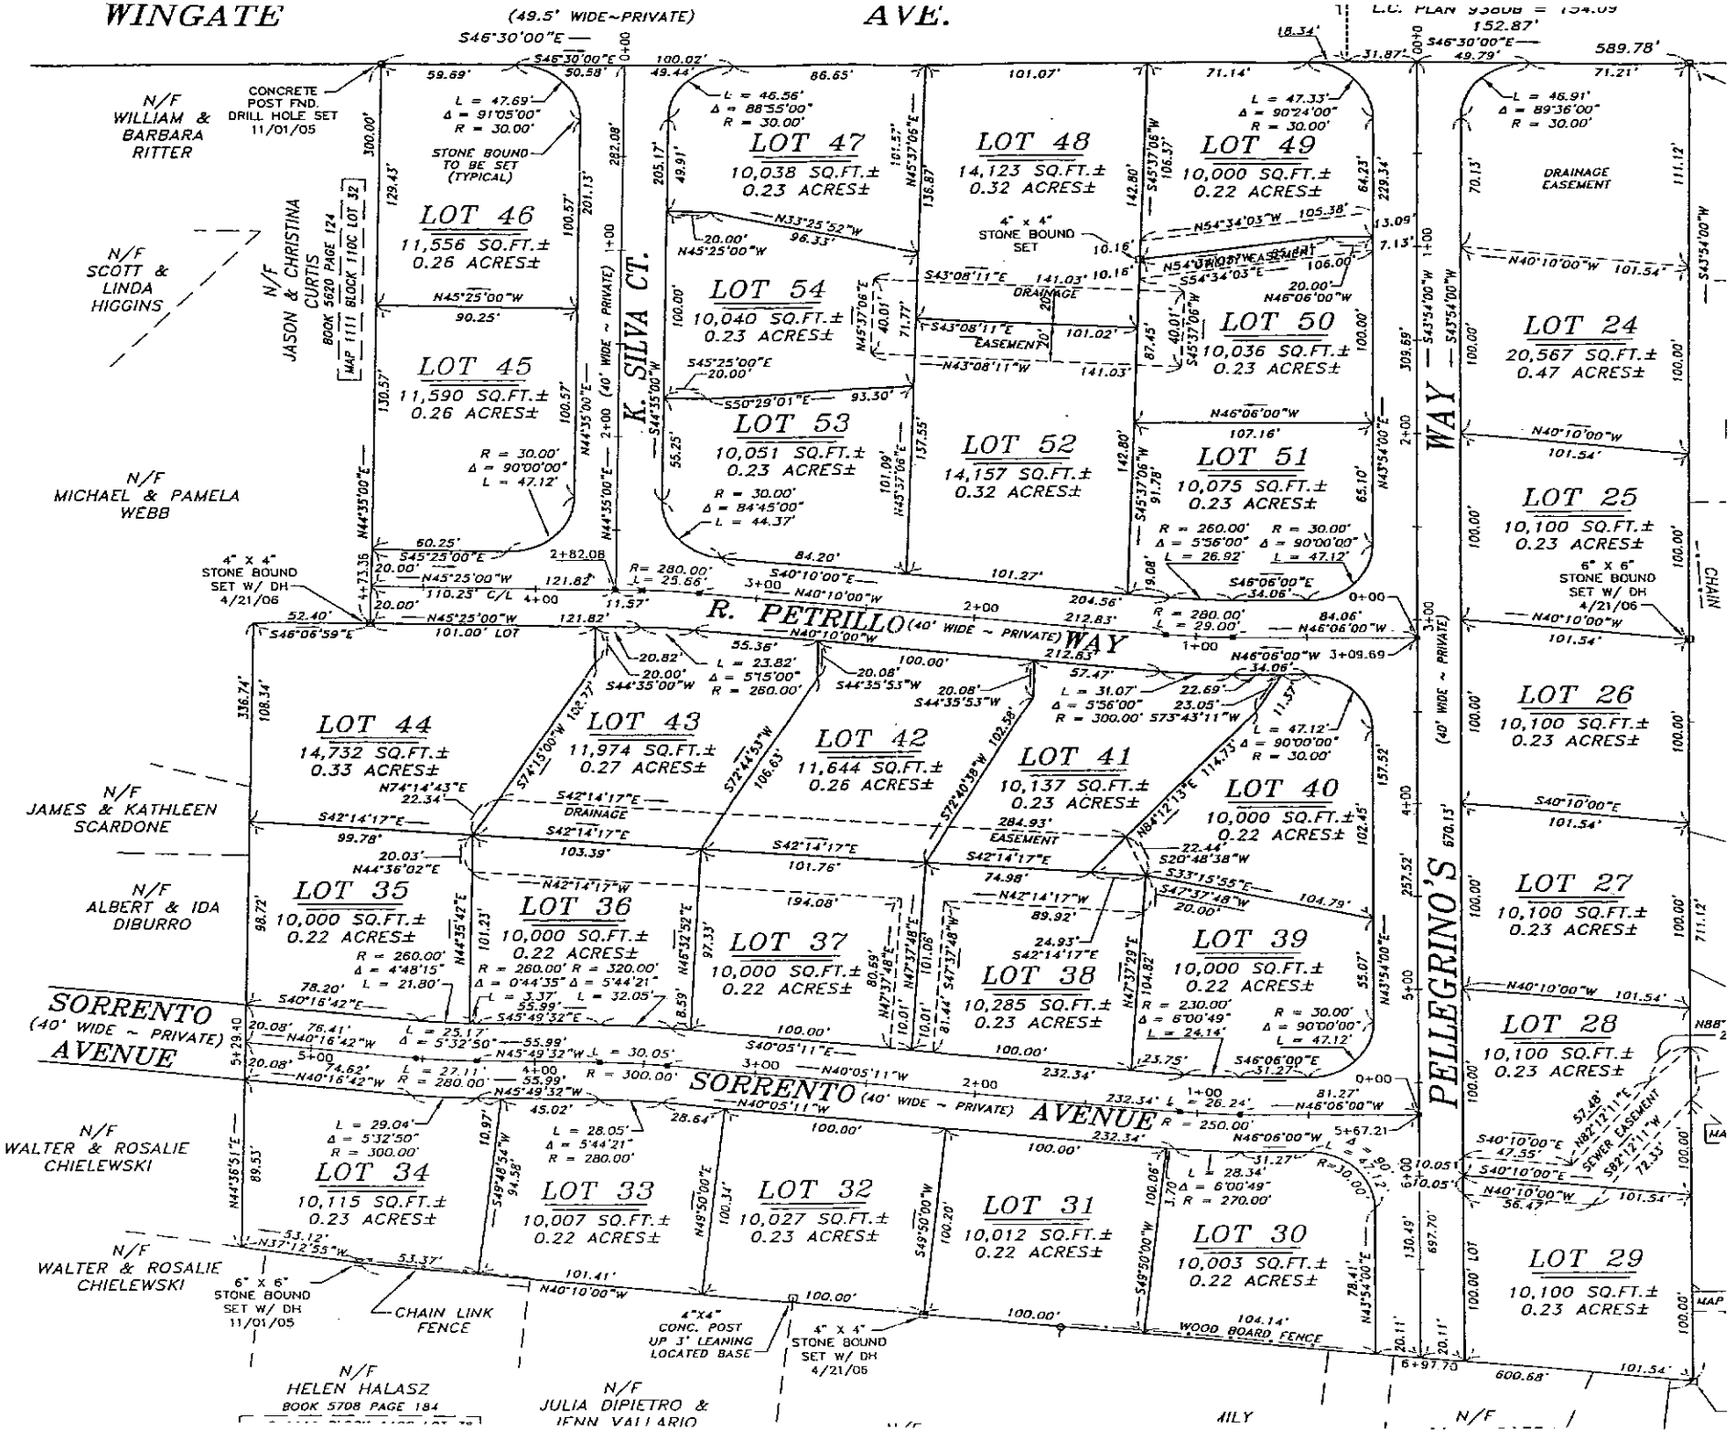
WINGATE AVE.
(49.5' WIDE~PRIVATE)
K. SILVA CT.
R. PETRILLO WAY (40' WIDE ~ PRIVATE)
SORRENTO AVENUE (40' WIDE ~ PRIVATE)
PELLEGRINO'S WAY (40' WIDE ~ PRIVATE)
LOT 24 20,567 SQ.FT.± 0.47 ACRES±
LOT 25 10,100 SQ.FT.± 0.23 ACRES±
LOT 26 10,100 SQ.FT.± 0.23 ACRES±
LOT 27 10,100 SQ.FT.± 0.23 ACRES±
LOT 28 10,100 SQ.FT.± 0.23 ACRES±
LOT 29 10,100 SQ.FT.± 0.23 ACRES±
LOT 30 10,003 SQ.FT.± 0.22 ACRES±
LOT 31 10,012 SQ.FT.± 0.22 ACRES±
LOT 32 10,027 SQ.FT.± 0.23 ACRES±
LOT 33 10,007 SQ.FT.± 0.22 ACRES±
LOT 34 10,115 SQ.FT.± 0.23 ACRES±
LOT 35 10,000 SQ.FT.± 0.22 ACRES±
LOT 36 10,000 SQ.FT.± 0.22 ACRES±
LOT 37 10,000 SQ.FT.± 0.22 ACRES±
LOT 38 10,285 SQ.FT.± 0.23 ACRES±
LOT 39 10,000 SQ.FT.± 0.22 ACRES±
LOT 40 10,000 SQ.FT.± 0.22 ACRES±
LOT 41 10,137 SQ.FT.± 0.23 ACRES±
LOT 42 11,644 SQ.FT.± 0.26 ACRES±
LOT 43 11,974 SQ.FT.± 0.27 ACRES±
LOT 44 14,732 SQ.FT.± 0.33 ACRES±
LOT 45 11,590 SQ.FT.± 0.26 ACRES±
LOT 46 11,556 SQ.FT.± 0.26 ACRES±
LOT 47 10,038 SQ.FT.± 0.23 ACRES±
LOT 48 14,123 SQ.FT.± 0.32 ACRES±
LOT 49 10,000 SQ.FT.± 0.22 ACRES±
LOT 50 10,036 SQ.FT.± 0.23 ACRES±
LOT 51 10,075 SQ.FT.± 0.23 ACRES±
LOT 52 14,157 SQ.FT.± 0.32 ACRES±
LOT 53 10,051 SQ.FT.± 0.23 ACRES±
LOT 54 10,040 SQ.FT.± 0.23 ACRES±
N/F WILLIAM & BARBARA RITTER
N/F SCOTT & LINDA HIGGINS
N/F JASON & CHRISTINA CURTIS BOOK 5620 PAGE 124 MAP 1111 BLOCK 110C LOT 32
N/F MICHAEL & PAMELA WEBB
N/F JAMES & KATHLEEN SCARDONE
N/F ALBERT & IDA DIBURRO
N/F WALTER & ROSALIE CHIELEWSKI
N/F WALTER & ROSALIE CHIELEWSKI
N/F HELEN HALASZ BOOK 5708 PAGE 184
N/F JULIA DIPIETRO & JENN VALLARIO
CONCRETE POST FND. DRILL HOLE SET 11/01/05
STONE BOUND TO BE SET (TYPICAL)
4" x 4" STONE BOUND SET W/ DH 4/21/06
6" x 6" STONE BOUND SET W/ DH 11/01/05
CHAIN LINK FENCE
4"X4" CONC. POST UP 3' LEANING LOCATED BASE
WOOD BOARD FENCE
DRAINAGE EASEMENT
SEWER EASEMENT
589.78'
600.68'